= Power Cord (25' Min)

= 6FT DOUBLE DOORS

= PERGOLA POST

= 4X4FT GRATE WITH TREE

Geode Trim Saw = Trim Saw

= 6FT BENCH

= CEMENT TRASH CAN

= DRAIN PIPE

= MULCH

= BRICK

= PLANTER

= 6FT TABLE (25)

= 8FT TABLE (25)

= 10FT EZ-Up

Patio (Outdoors)

22 Patio Spots
2 Non-Profits
3 Lunch Tables
3 Searchers Activities

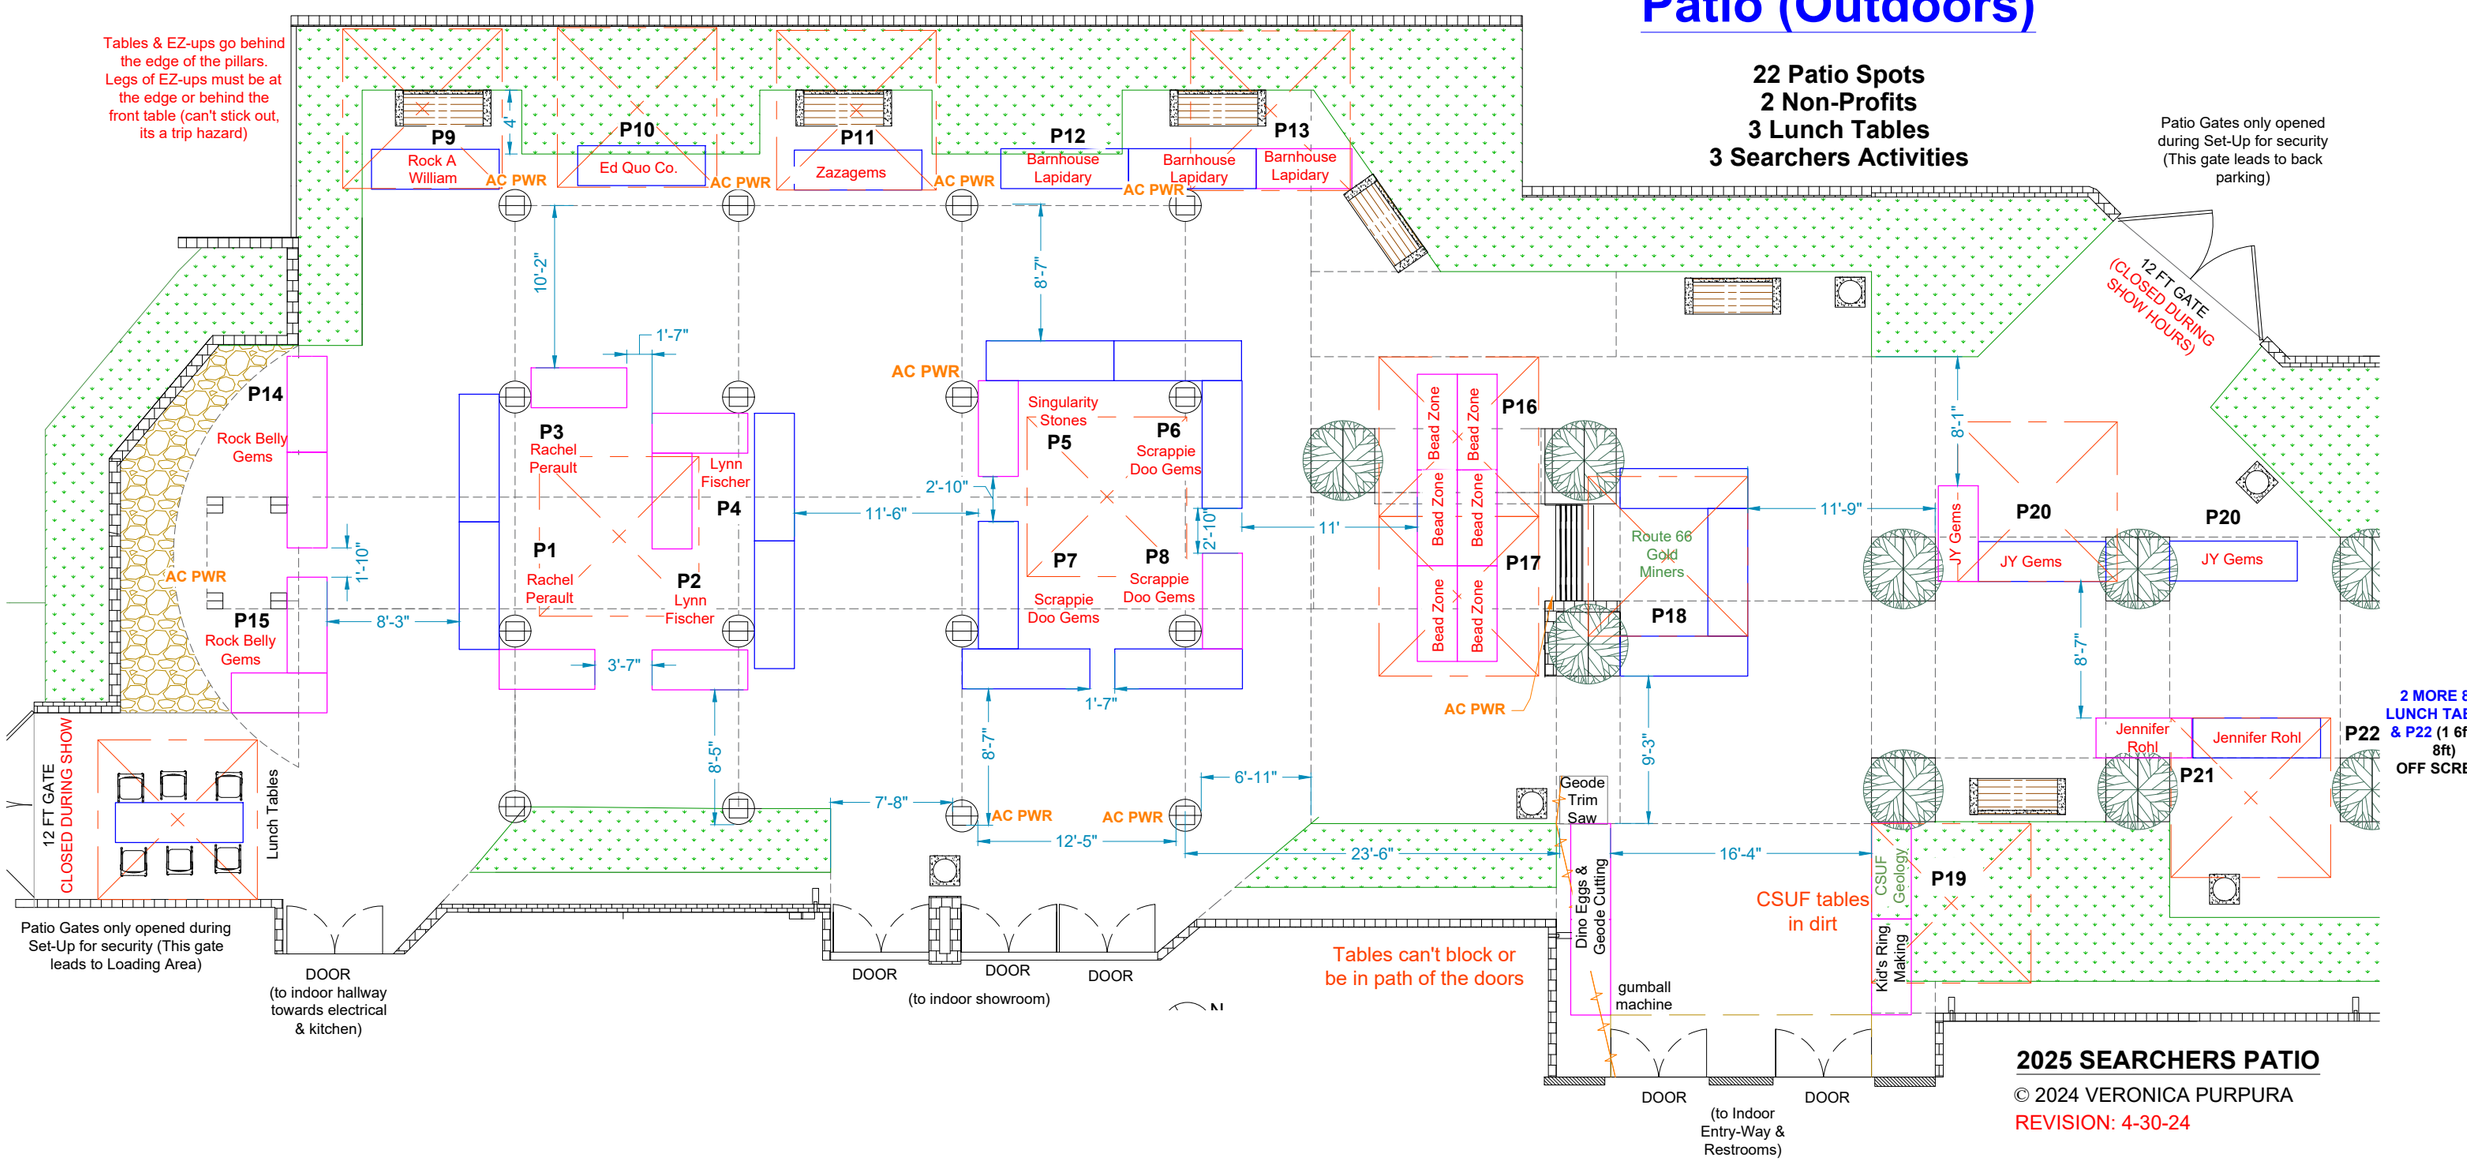

2025 SEARCHERS PATIO

© 2024 VERONICA PURPURA

REVISION: 4-30-24